
BASEMENT - FLOOR, PLUMBING, ELECTRICAL & HVAC PLAN

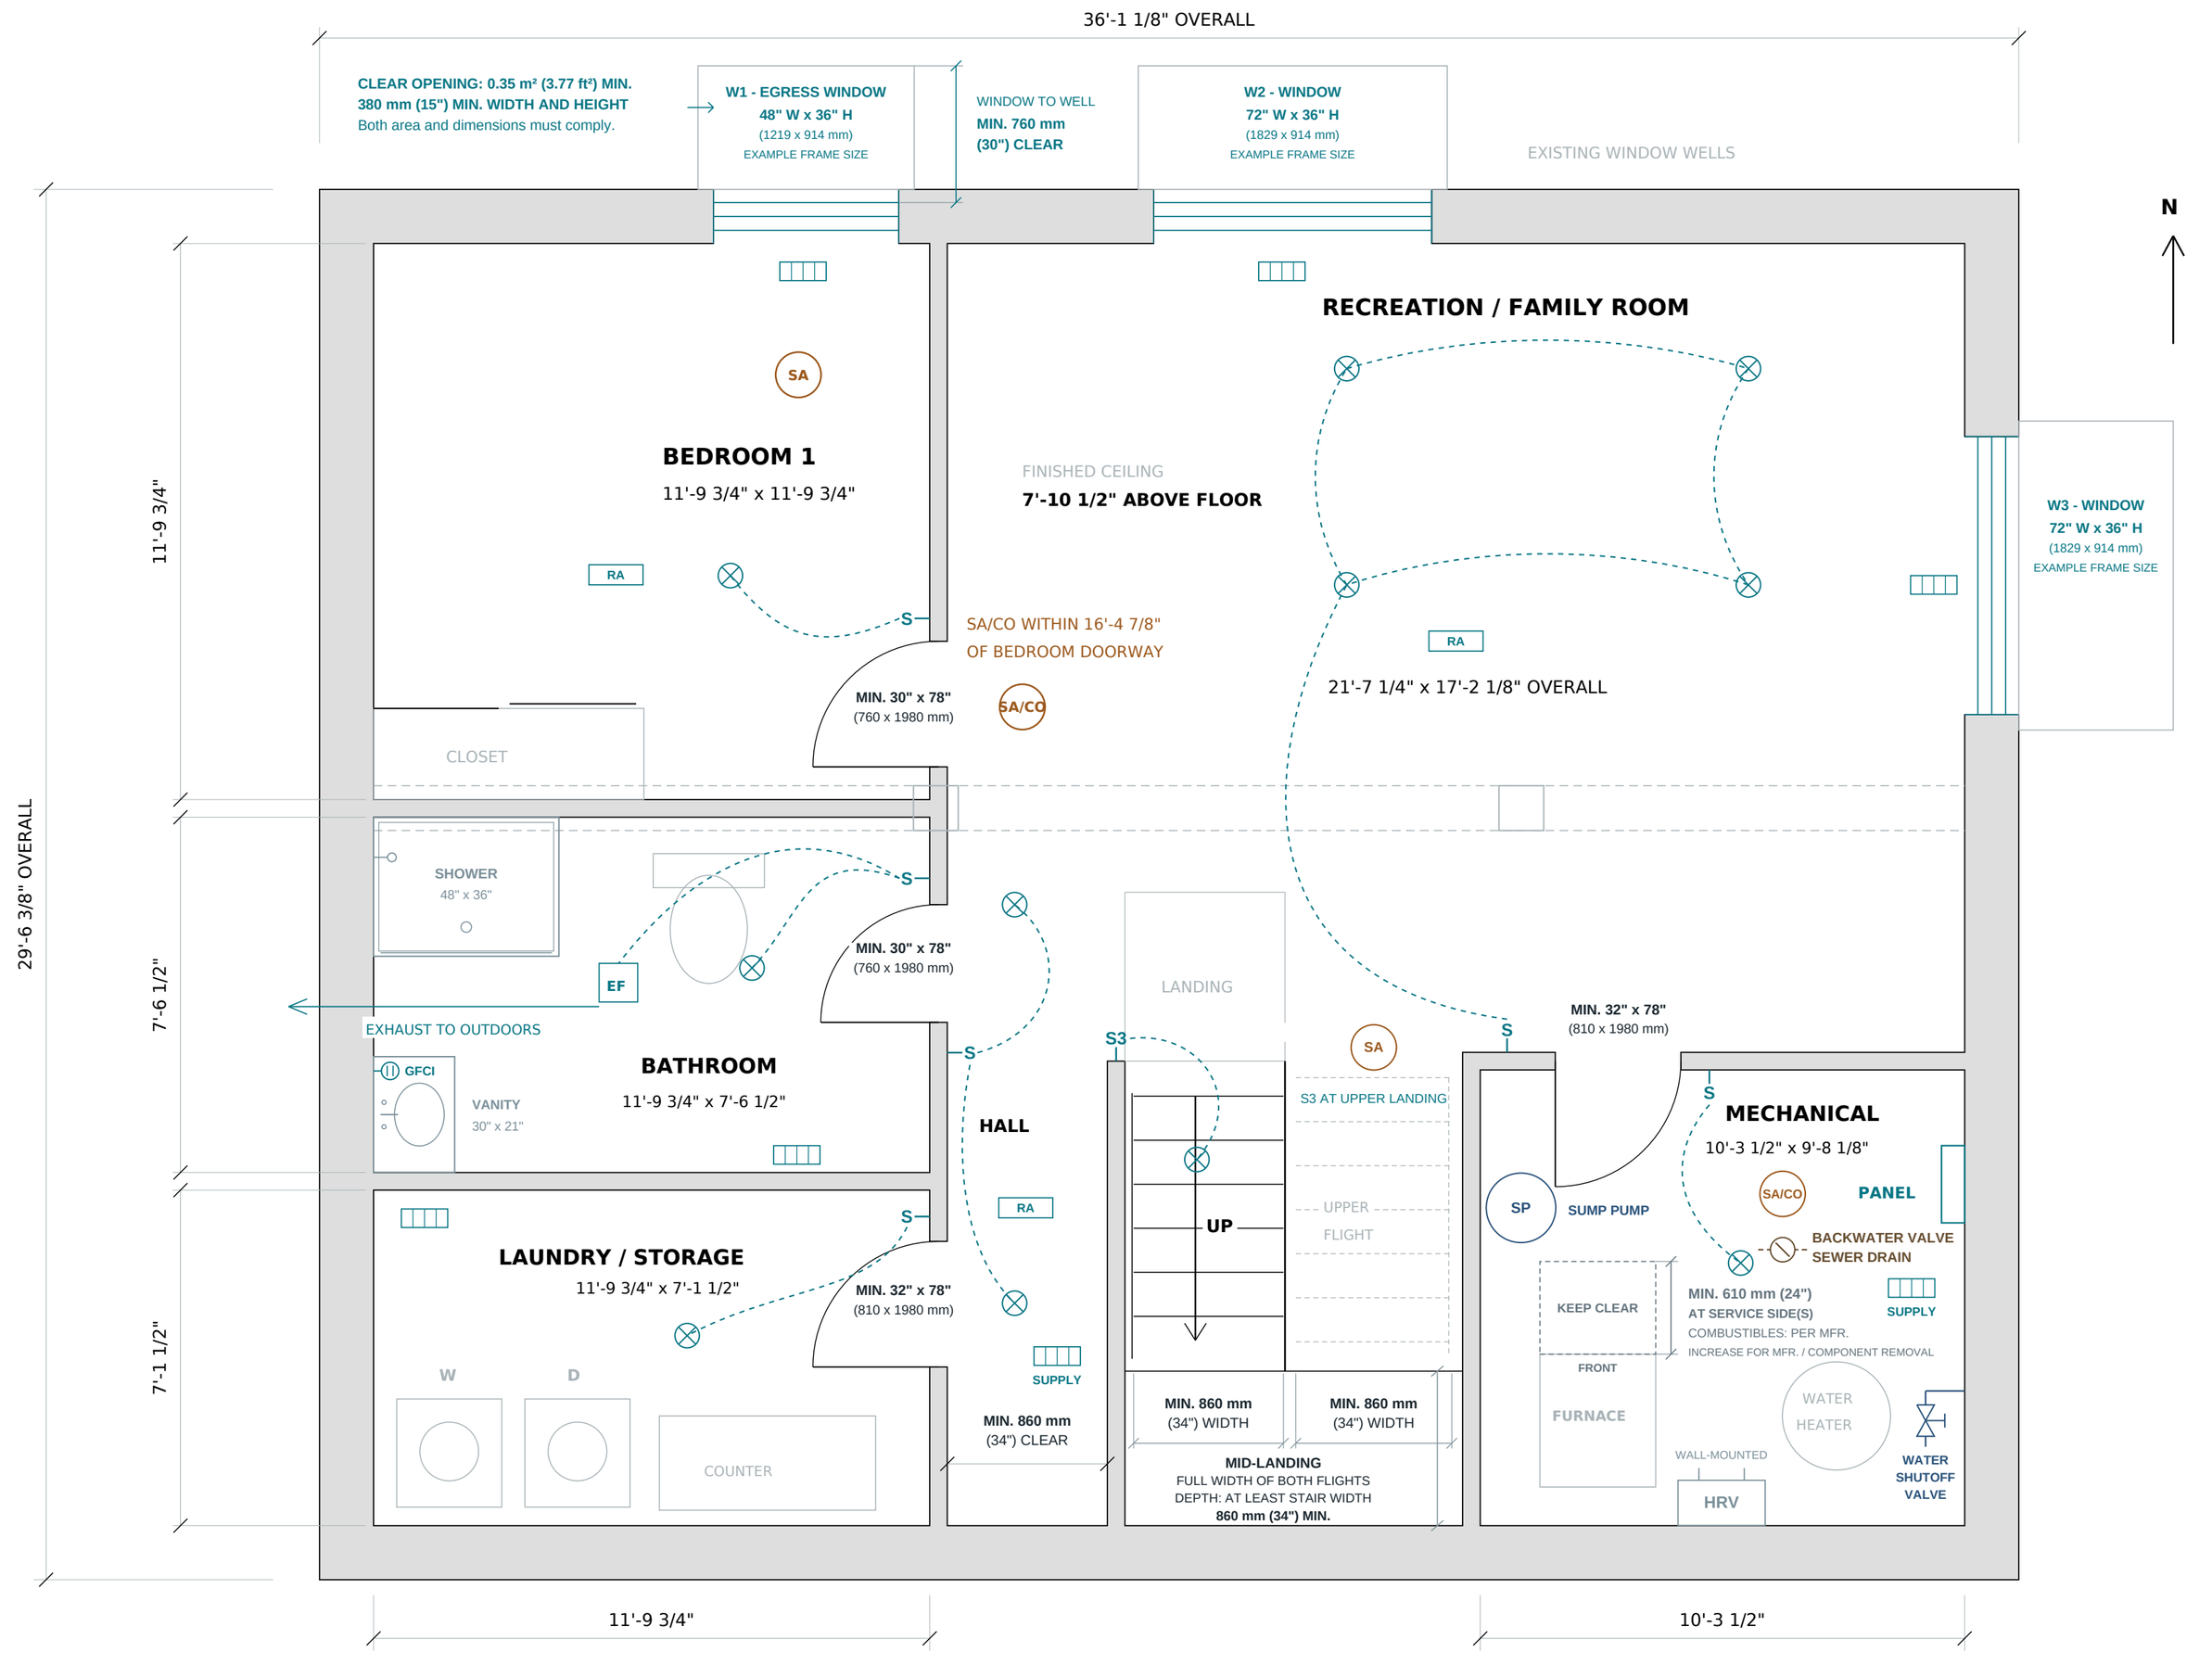

SYMBOLS

Circle + cross: light S: switch S3: 3-way switch Curved dashed teal: switching connection

SA: smoke alarm SA/CO: smoke / CO alarm EF: exhaust fan RA: return air

Slotted rectangles: supply-air registers HRV: heat recovery ventilator

Water shutoff valve Backwater valve - sewer drain SP Sump pump GFCI-protected receptacle